Estimate for the work of providing and laying 230mm SW and 300mm dia RCC np3 pipeline at 1st to 11th cross byrappa layout govindapura coming under HBR service station of AEE(E)-2-1 sub dvn

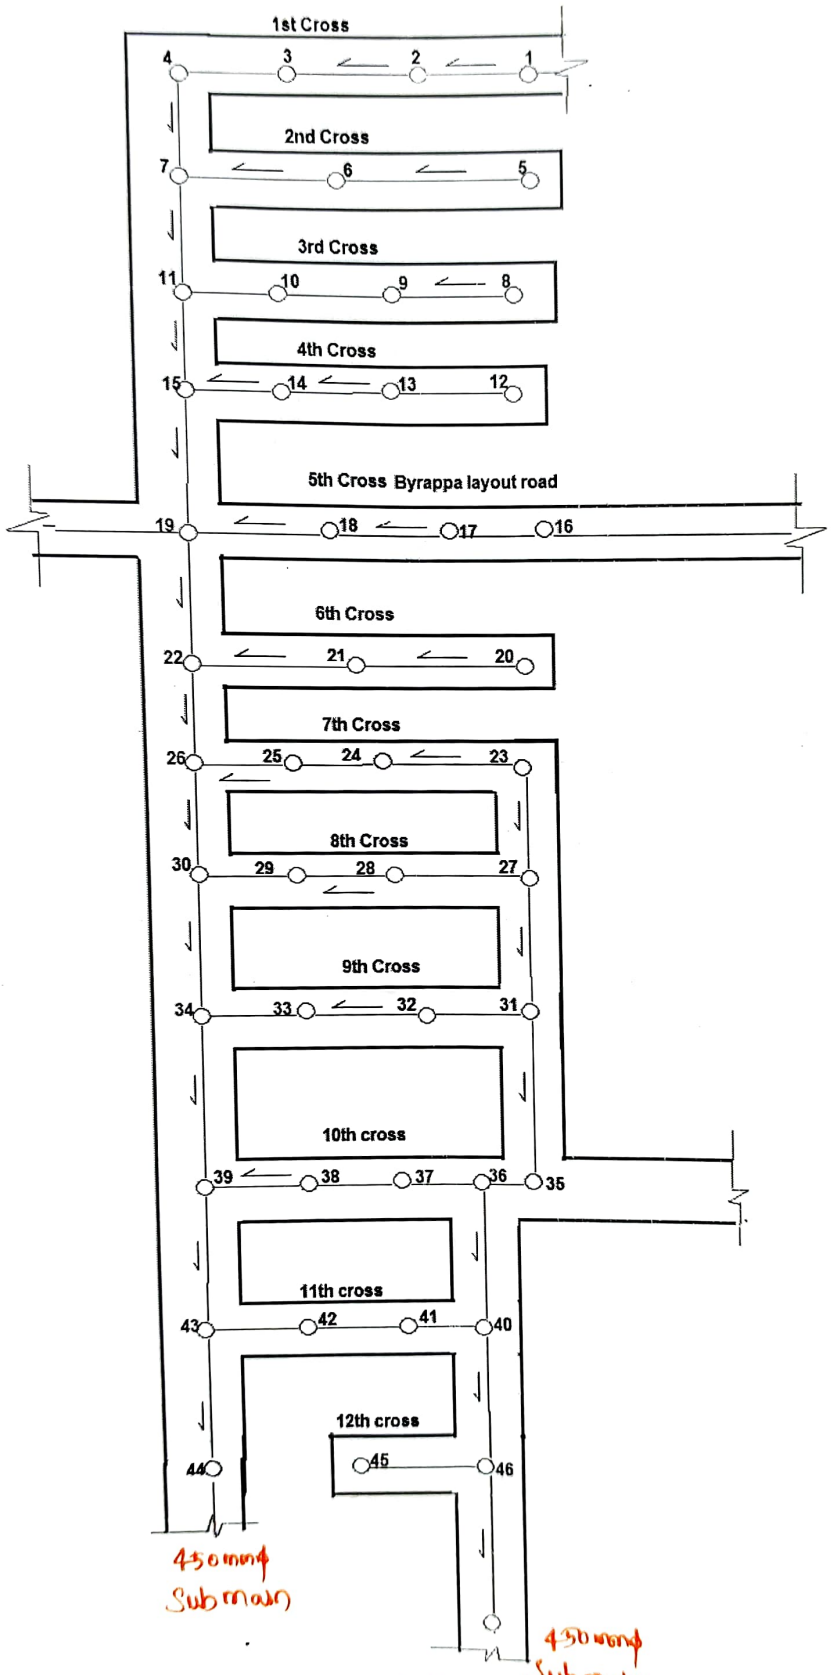

AE(HBR)

AEE E21

EE E2

Estimate for the work of providing and laying 230mm SW and 300mm dia RCC np3 pipeline at 1st to 11th cross byrappa layout govindapura coming under HBR service station of AEE(E)-2-1 sub dvn

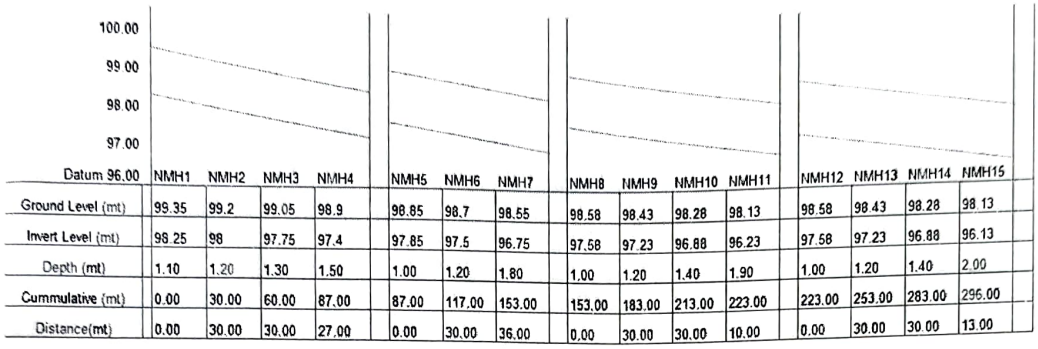

	NMH1	NMH2	NMH3	NMH4	NMH5	NMH6	NMH7	NMH8	NMH9	NMH10	NMH11	NMH12	NMH13	NMH14	NMH15
Ground Level (mt)	99.35	99.2	99.05	98.9	98.85	98.7	98.55	98.58	98.43	98.28	98.13	98.58	98.43	98.28	98.13
Invert Level (mt)	98.25	98	97.75	97.4	97.85	97.5	96.75	97.58	97.23	96.88	96.23	97.58	97.23	96.88	96.13
Depth (mt)	1.10	1.20	1.30	1.50	1.00	1.20	1.80	1.00	1.20	1.40	1.90	1.00	1.20	1.40	2.00
Cummulative (mt)	0.00	30.00	60.00	87.00	87.00	117.00	153.00	153.00	183.00	213.00	223.00	223.00	253.00	283.00	296.00
Distance(mt)	0.00	30.00	30.00	27.00	0.00	30.00	36.00	0.00	30.00	30.00	10.00	0.00	30.00	30.00	13.00

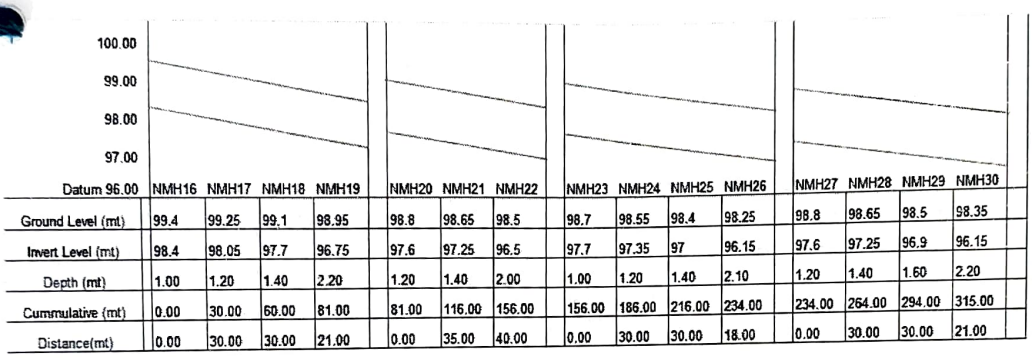

	NMH16	NMH17	NMH18	NMH19	NMH20	NMH21	NMH22	NMH23	NMH24	NMH25	NMH26	NMH27	NMH28	NMH29	NMH30
Ground Level (mt)	99.4	99.25	99.1	98.95	98.8	98.65	98.5	98.7	98.55	98.4	98.25	98.8	98.65	98.5	98.35
Invert Level (mt)	98.4	98.05	97.7	96.75	97.6	97.25	96.5	97.7	97.35	97	96.15	97.6	97.25	96.9	96.15
Depth (mt)	1.00	1.20	1.40	2.20	1.20	1.40	2.00	1.00	1.20	1.40	2.10	1.20	1.40	1.60	2.20
Cummulative (mt)	0.00	30.00	60.00	81.00	81.00	116.00	156.00	156.00	186.00	216.00	234.00	234.00	264.00	294.00	315.00
Distance(mt)	0.00	30.00	30.00	21.00	0.00	35.00	40.00	0.00	30.00	30.00	18.00	0.00	30.00	30.00	21.00

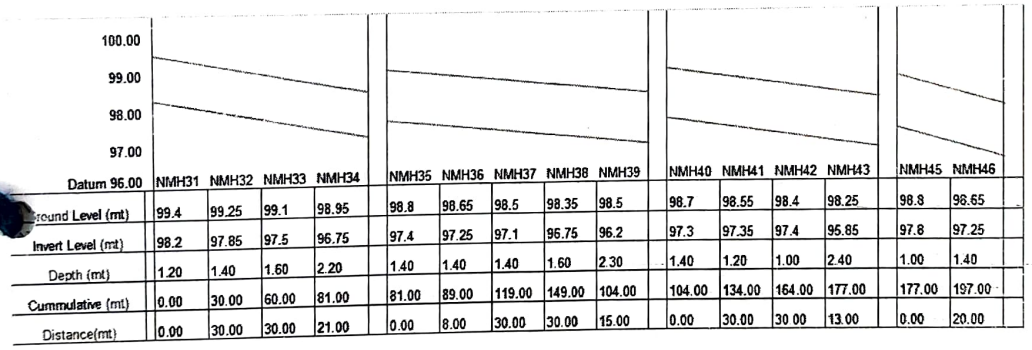

	NMH31	NMH32	NMH33	NMH34	NMH35	NMH36	NMH37	NMH38	NMH39	NMH40	NMH41	NMH42	NMH43	NMH45	NMH46
Ground Level (mt)	99.4	99.25	99.1	98.95	98.8	98.65	98.5	98.35	98.5	98.7	98.55	98.4	98.25	98.8	98.65
Invert Level (mt)	98.2	97.85	97.5	96.75	97.4	97.25	97.1	96.75	96.2	97.3	97.35	97.4	95.85	97.8	97.25
Depth (mt)	1.20	1.40	1.60	2.20	1.40	1.40	1.40	1.60	2.30	1.40	1.20	1.00	2.40	1.00	1.40
Cummulative (mt)	0.00	30.00	60.00	81.00	81.00	89.00	119.00	149.00	104.00	104.00	134.00	164.00	177.00	177.00	197.00
Distance(mt)	0.00	30.00	30.00	21.00	0.00	8.00	30.00	30.00	15.00	0.00	30.00	30.00	13.00	0.00	20.00

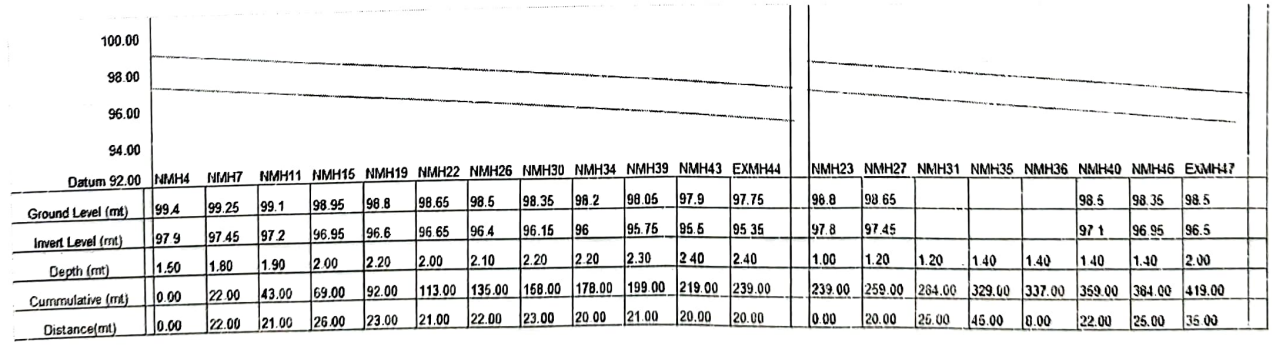

	NMH4	NMH7	NMH11	NMH15	NMH19	NMH22	NMH26	NMH30	NMH34	NMH39	NMH43	EXMH44	NMH23	NMH27	NMH31	NMH35	NMH36	NMH40	NMH46	EXMH47
Ground Level (mt)	99.4	99.25	99.1	98.95	98.8	98.65	98.5	98.35	98.2	98.05	97.9	97.75	98.8	98.65				98.5	98.35	98.5
Invert Level (mt)	97.9	97.45	97.2	96.95	96.6	96.65	96.4	96.15	96	95.75	95.6	95.35	97.8	97.45				97.1	96.95	96.5
Depth (mt)	1.50	1.80	1.90	2.00	2.20	2.00	2.10	2.20	2.20	2.30	2.40	2.40	1.00	1.20	1.20	1.40	1.40	1.40	1.40	2.00
Cummulative (mt)	0.00	22.00	43.00	69.00	92.00	113.00	135.00	158.00	178.00	199.00	219.00	239.00	239.00	259.00	284.00	329.00	337.00	359.00	384.00	419.00
Distance(mt)	0.00	22.00	21.00	26.00	23.00	21.00	22.00	23.00	20.00	21.00	20.00	20.00	0.00	20.00	25.00	45.00	8.00	22.00	25.00	35.00

AE(HBR)

AEE E2I

EE E2

Estimate for the work of providing and laying 230mm SW and 300mm dia RCC np3 pipeline at 1st to 11th cross byrappa layout govindapura coming under HBR service station of AEE(E)-2-1 sub dvn

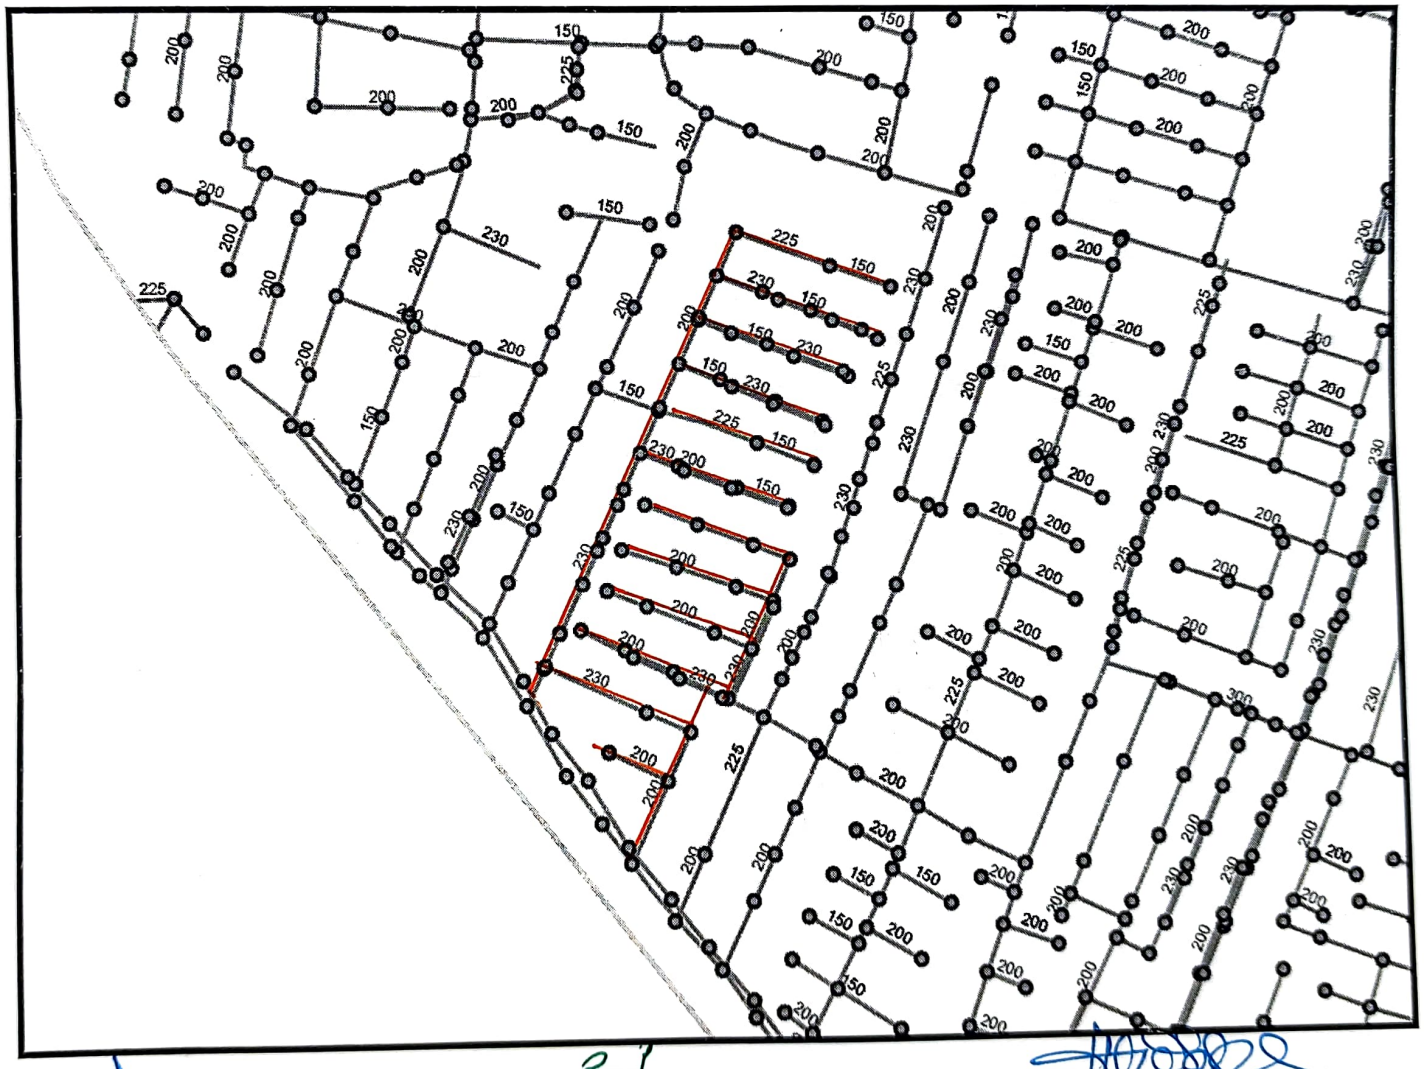

AE(HBR)

AEE E21

EE E2